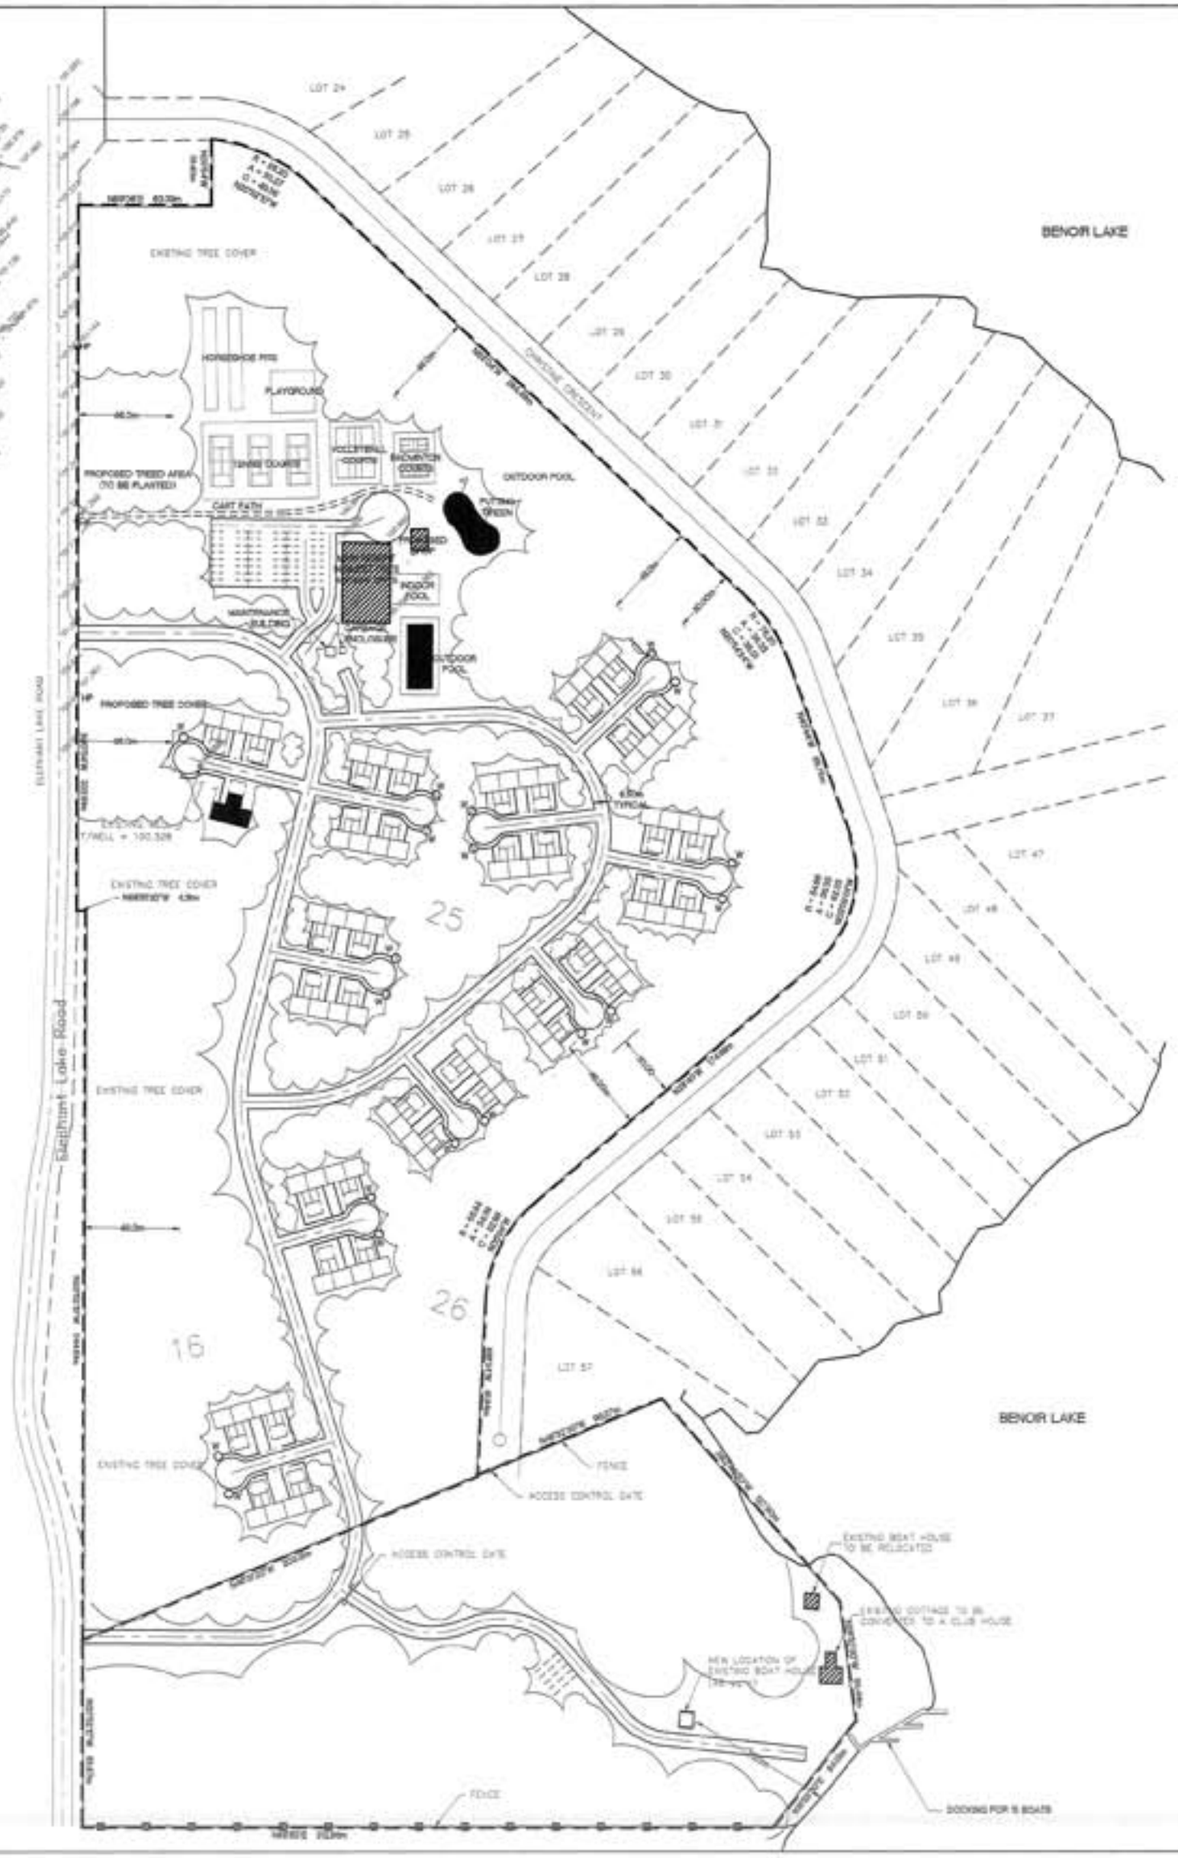

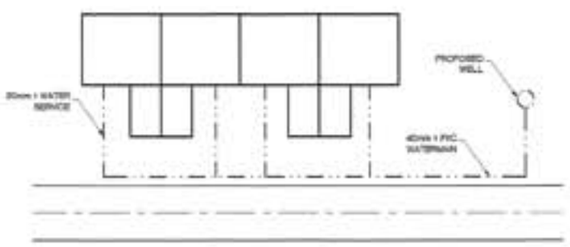

WATER SERVICE CONNECTION (TYPICAL)
EACH WELL SERVICES UP TO 5 DWELLINGS

N.T.S.

KEY PLAN

NO.	REVISIONS	DATE	BY	APP'D

LEGEND

- PROPERTY LIMIT
- PHASE LIMIT
- PROPOSED DRAINAGE
- 100.00 PROPOSED LOT CORNER ELEVATION
- 104.40 PROPOSED ELEVATION AT HOUSE
- 100.00 PROPOSED SWALE ELEVATION
- EXISTING DRAINAGE
- 100.00 / 100.00 EXISTING LOT CORNER ELEVATION / EXISTING ELEVATION TO REMAIN THE SAME
- EXISTING FLOODPLAIN
- EXISTING WETLAND
- PROPOSED TYPICAL DWELLING
- PROPOSED TYPICAL SEPTIC BED
- PROPOSED WELL

AUG 22 2011

M.J. DAVENPORT
& ASSOCIATES LIMITED
199 LANSDOWNE ST. E., SUITE 101
PETERBOROUGH, ONTARIO K9J 1Y7
TEL : (705) 745-5579
FAX : (705) 745-1328

MARTINWOOD GOLF AND COUNTRY CLUB

4707 ELEPHANT LAKE ROAD
PART OF LOT 24 CONCESSION 10 AND 11
GEOGRAPHIC TOWNSHIP OF HARCOURT
TOWNSHIP OF DYSART ET AL, COUNTY OF HALIBURTON

WATER DISTRIBUTION SYSTEM

DESIGNED BY: M.J. DAVENPORT	SCALE: 1:1500
DRAWN BY: J. INNES	
DATE: MARCH, 2011	DRAWING NO.: 4533-02
PROJECT NO.: 10-C-4533	